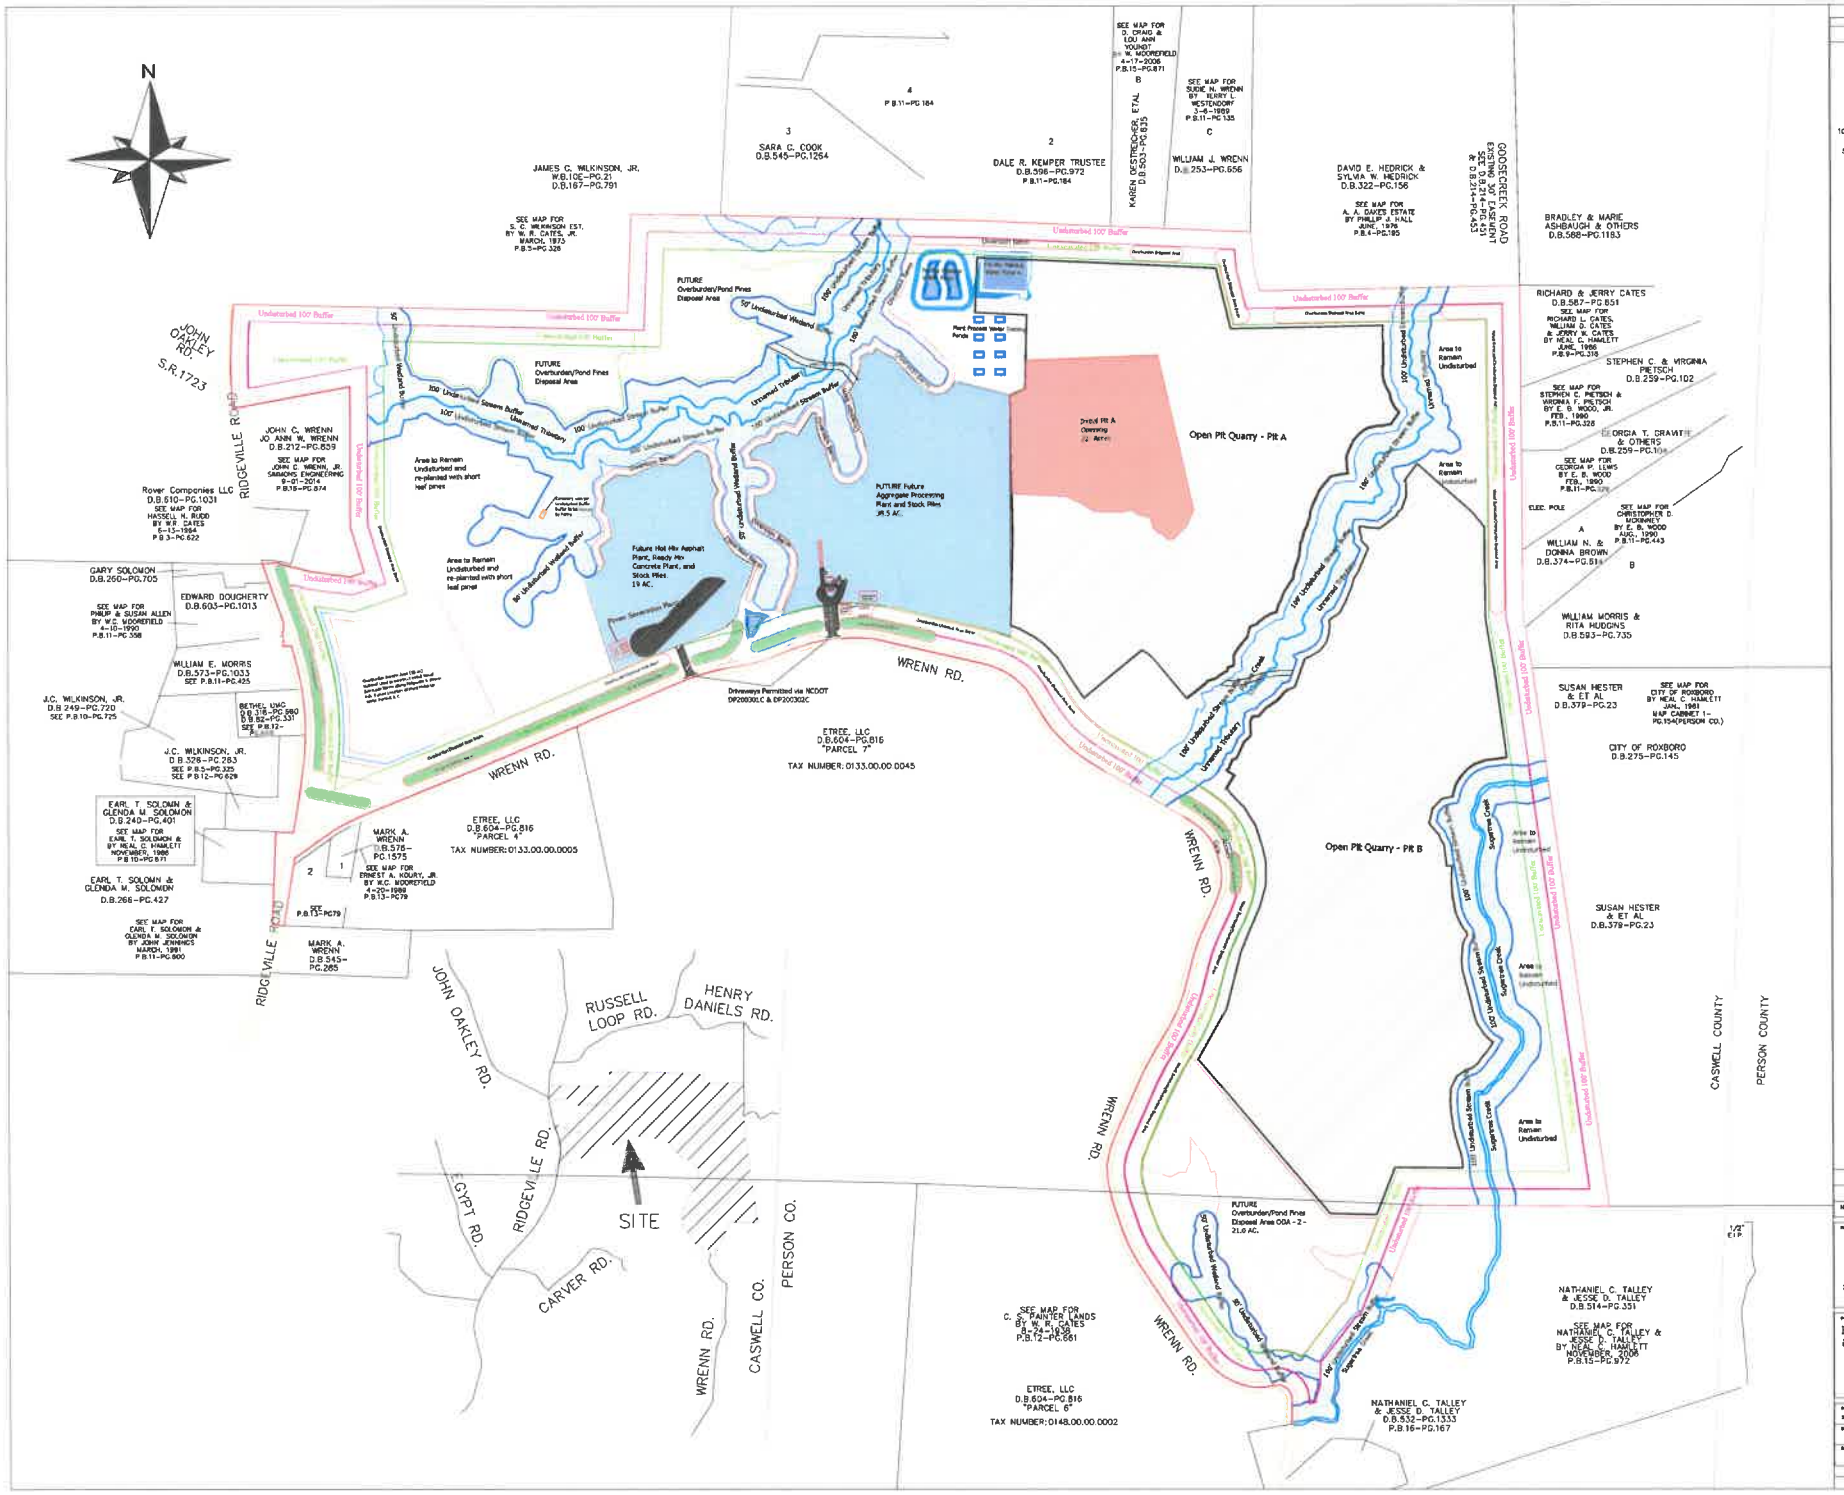
N
General Notes
Property/Mine Permit Boundary Line
100' Undisturbed Buffer
100' Disturbed Buffer No Excavation
100' Perennial Undisturbed Stream Buffer
50' Intermittent Stream and Wetland Undisturbed Buffer
Stream
Proposed Initial Pit Opening
Proposed Ultimate Pit Opening
Proposed Borrow Area
Proposed Plant/Stock Pile Area
Proposed Visual Barricade Berm
Proposed Overburden Disposal Berm
Proposed Overburden/Pond Fines Disposal Area
Proposed Stream/ Fines Disposal Area
Open Pit Quarry - Pit A
Open Pit Quarry - Pit B
WRENN RD.
RIDGEVILLE ROAD
JOHN OAKLEY RD.
S.R.1723
RUSSELL LOOP RD.
HENRY DANIELS RD.
EGYPT RD.
CARVER RD.
CASWELL CO.
PERSON CO.
CASWELL COUNTY
PERSON COUNTY
SITE
GOOSECREEK ROAD
JAMES C. WILKINSON, JR.
SARA C. COOK
DALE R. KEMPER TRUSTEE
WILLIAM J. WRENN
DAVID E. HEDRICK & SYLVIA W. HEDRICK
BRADLEY & MARIE ASHBAUGH & OTHERS
RICHARD & JERRY CATES
STEPHEN C. & VIRGINIA PIETSCH
GEORGIA T. GRAVITTE & OTHERS
WILLIAM N. & DONNA BROWN
WILLIAM MORRIS & RITA HUDGINS
SUSAN HESTER & ET AL
CITY OF ROXBORO
JOHN C. WRENN JO ANN W. WRENN
Rover Companies LLC
GARY SOLOMON
EDWARD DOUGHERTY
WILLIAM E. MORRIS
J.C. WILKINSON, JR.
EARL T. SOLOMN & GLENDA M. SOLOMON
MARK A. WRENN
ETREE, LLC
TAX NUMBER: 0133.00.00.0045
TAX NUMBER: 0148.00.00.0002
NATHANIEL C. TALLEY & JESSE D. TALLEY
SUNROCK
CAROLINA SUNROCK LLC
200 HORIZON DRIVE, SUITE 100
RALEIGH, NC 27615
Prospect Hill Quarry & Distribution Center
Generalized Proposed Site Map
Drawn By: S Martino
1
1" = 250'